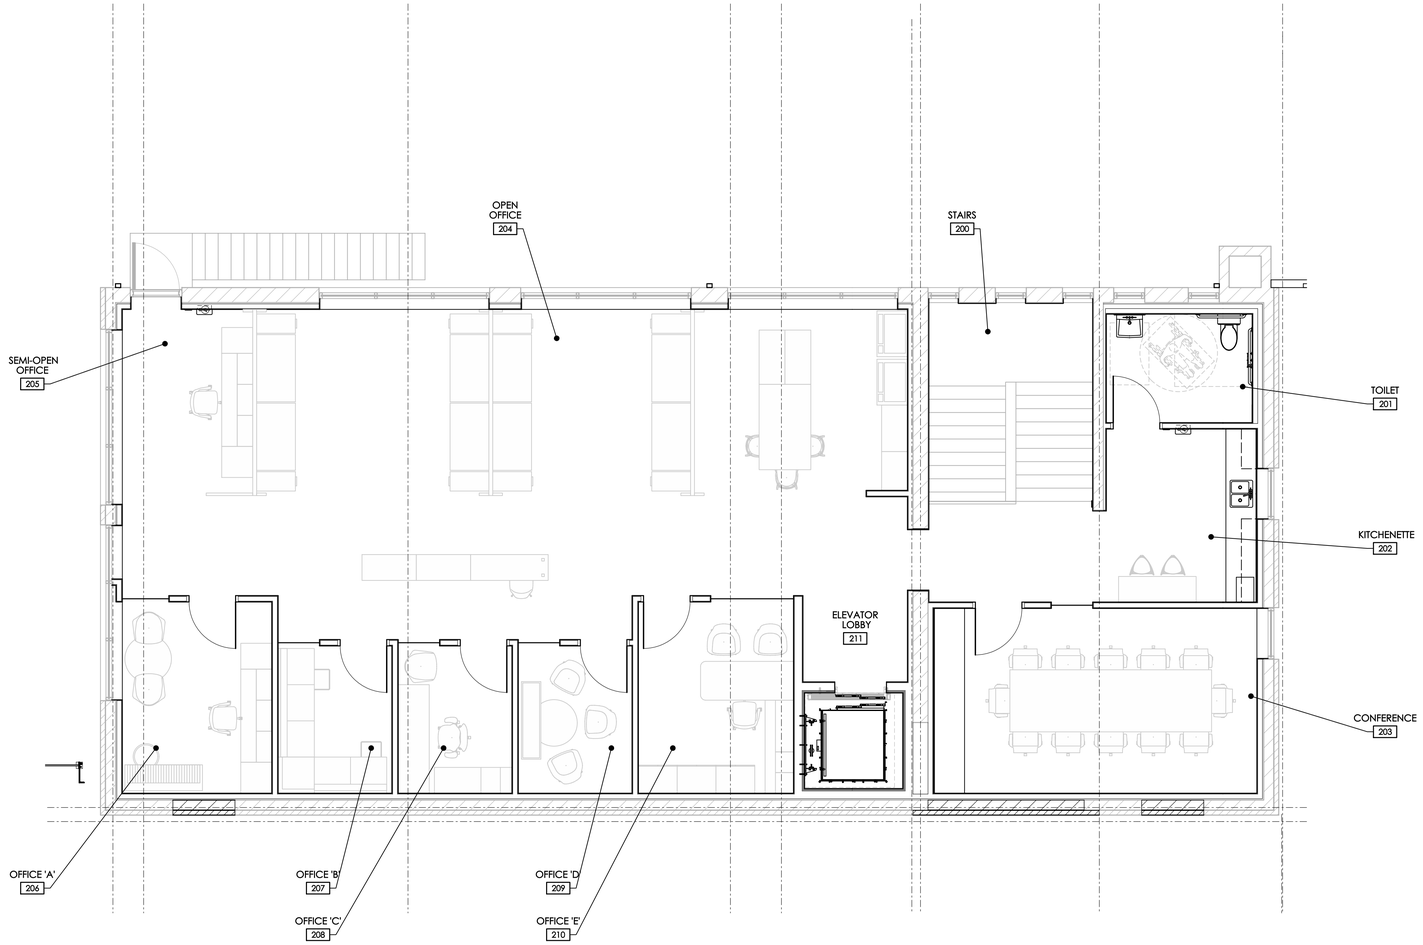

A SECOND FLOOR OFFICE PLAN

SCALE: 1/4" = 1'-0"

0 5 10

BEAN

J. CARTER BEAN ARCHITECT
4400 NORTH HIGH STREET
SUITE 401 • COLUMBUS
OHIO • 43214
TF 614.262.BEAN
FM 614.262.2329

STATE OF OHIO
J. CARTER BEAN
1015234
REGISTERED ARCHITECT

J. CARTER BEAN, LICENSE #1015234
EXPIRATION DATE: 12/31/2019

COPYRIGHT 2019
ALL DRAWINGS ARE AND SHALL REMAIN THE PROPERTY OF J. CARTER BEAN ARCHITECT
AND MAY NOT BE USED, DUPLICATED OR ALTERED WITHOUT THE WRITTEN CONSENT OF THE ARCHITECT

TEMPLE ISRAEL RENOVATION

3100 EAST BROAD STREET
COLUMBUS, OHIO 43209

FOR

TEMPLE ISRAEL
3100 EAST BROAD STREET, COLUMBUS, OHIO 43209

DRAWING STATUS

STATUS	DATE
PERMIT/BID	JUNE 24, 2019

DRAWING TITLE

SECOND FLOOR OFFICE PLAN

DRAWING NUMBER

A-1.6

BEAN #00000.00

Z:\Projects\Continental Realty\Presbyterian Church\A16.dgn 10/28/2019 10:44:54 AM